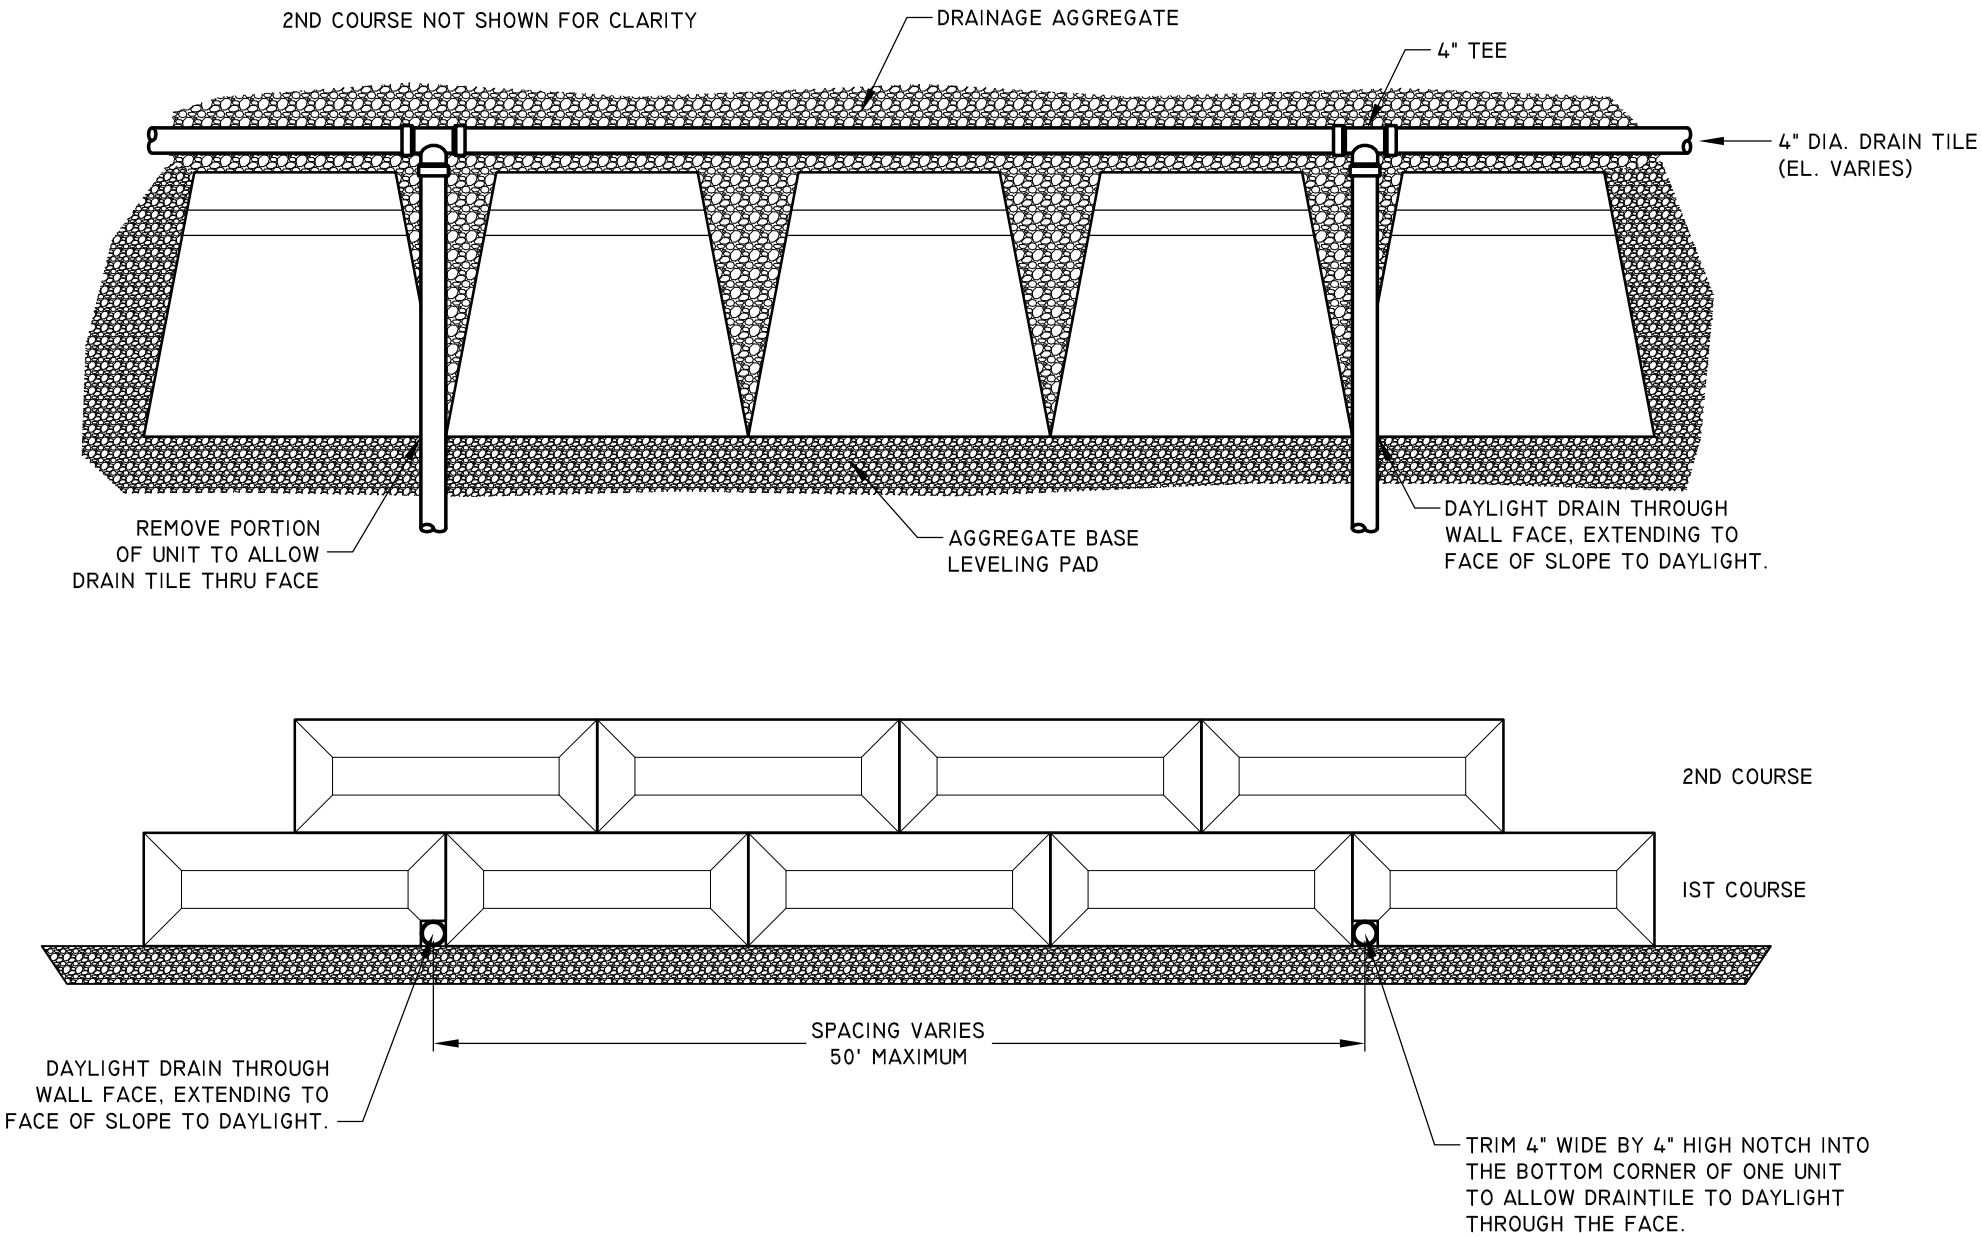

X
WX

LONDONBOULDER - ALL SETBACKS
DAYLIGHT DRAINTILE THROUGH TOE SLOPE
(NOT TO SCALE)